WINDOWS:		DOORS:		PLUMBING: COLD WATER		DB BOARD (INTERNAL):		LIGHTS (NORMAL/LED TYPE):		PLUGS:		OTHER:	
600 x 600 ALU T/HUNG OBS	7	SGL CDK DOOR	6	PORC W.C & CISTERN	5	SURFACE MOUNTED	Y	BOWL TYPE FITTING	7			PVC WOOD TILES	Y
ALU BURGLAR BARS	Y			PORC WHB & PEDESTAL	4	EARTH LEAKAGE	Y	EXTERNAL BULKHEAD	1			JACKS & CONCRETE PADS	Y
				PORC URINAL	4	220V	Y	LIGHT SWITCH - 1L1W	1			STEPS - SINGLE DOOR/DOUBLE TIER	1
								DAY/NIGHT SWITCH	1			MIRROR 500x500mm	4
												TOWEL RAIL	4

NOTE:
- POLYSTYRENE PANELS - 40mm EPS CORE;
- FLOOR TO EAVES CEILING HEIGHT: 2.4m;
- COLOUR OF TRIM: BLACK;
- ALL VISIBLE INSIDE STEEL TO BE PAINTED WHITE;
- MOBILE
- ALL LOOSE FURNITURE EXCLUDED UNLESS OTHERWISE STATED ON DRAWING LEGEND OR QUOTATION
- D/B BOARD 1700mm INSTALLED FROM GROUND (UON)
- PLUGS 400mm INSTALLED FROM GROUND (UON)
- LIGHT SWITCH 1300mm INSTALLED FROM GROUND (UON)
-

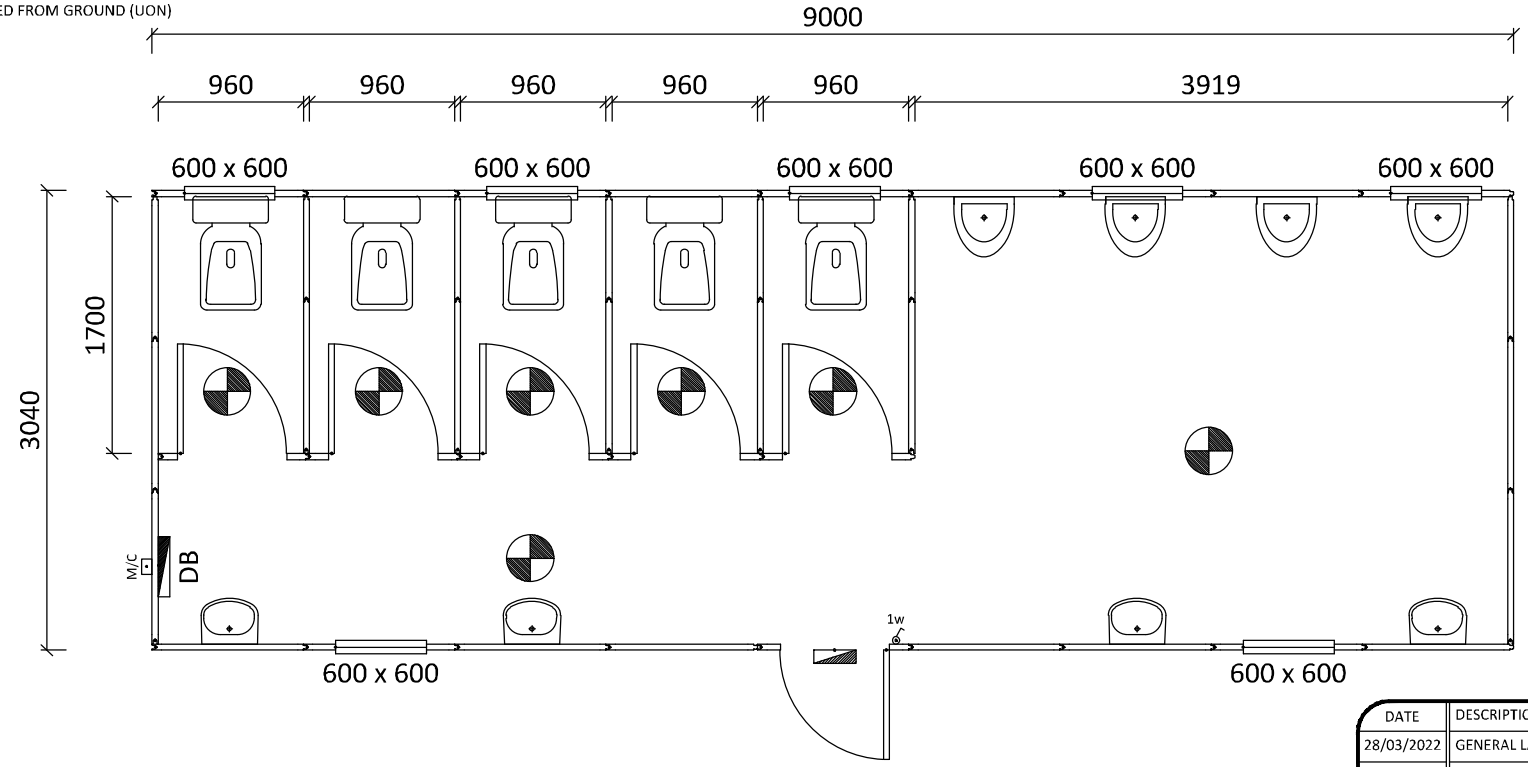

DATE	DESCRIPTION	REV.	INT.
28/03/2022	GENERAL LAYOUT	0	AG
28/03/2022	TITLE BLOCK UPDATED - FINAL RELEASE	1	AG

WACO MODULAR

160 Main Street,
Corner Bon Cretion Street,
Pomona AH, Kempton Park
P.O. Box 619, Isando 1600
Tel (011) 397 - 8150
Fax (011) 397 - 8155
E-mail: sales@abacusspace.co.za

ONLY 1 APPROVAL REQUIRED

ORIGINATOR	ARNO GOUWS	DATE
SIGNATURE		28/03/2022
APPROVED	EDUARD BOTHMA	DATE
SIGNATURE		
APPROVED	KP DIPPENAAR	DATE
SIGNATURE		

DRAWING SCALE:	1:50
DRAWING SHEET:	A4
DRAWING REV:	0

DRAWING NO

A	ABP 16
WO	____
EST	____

TITLE

CLIENT:

DESCRIPTION: 3 x 9m MALE ABLUTION

This drawing is the property of Abacus Space Solutions. The information contained herein is proprietary and confidential. This is a controlled drawing & unauthorized copying or distribution is not permissible.